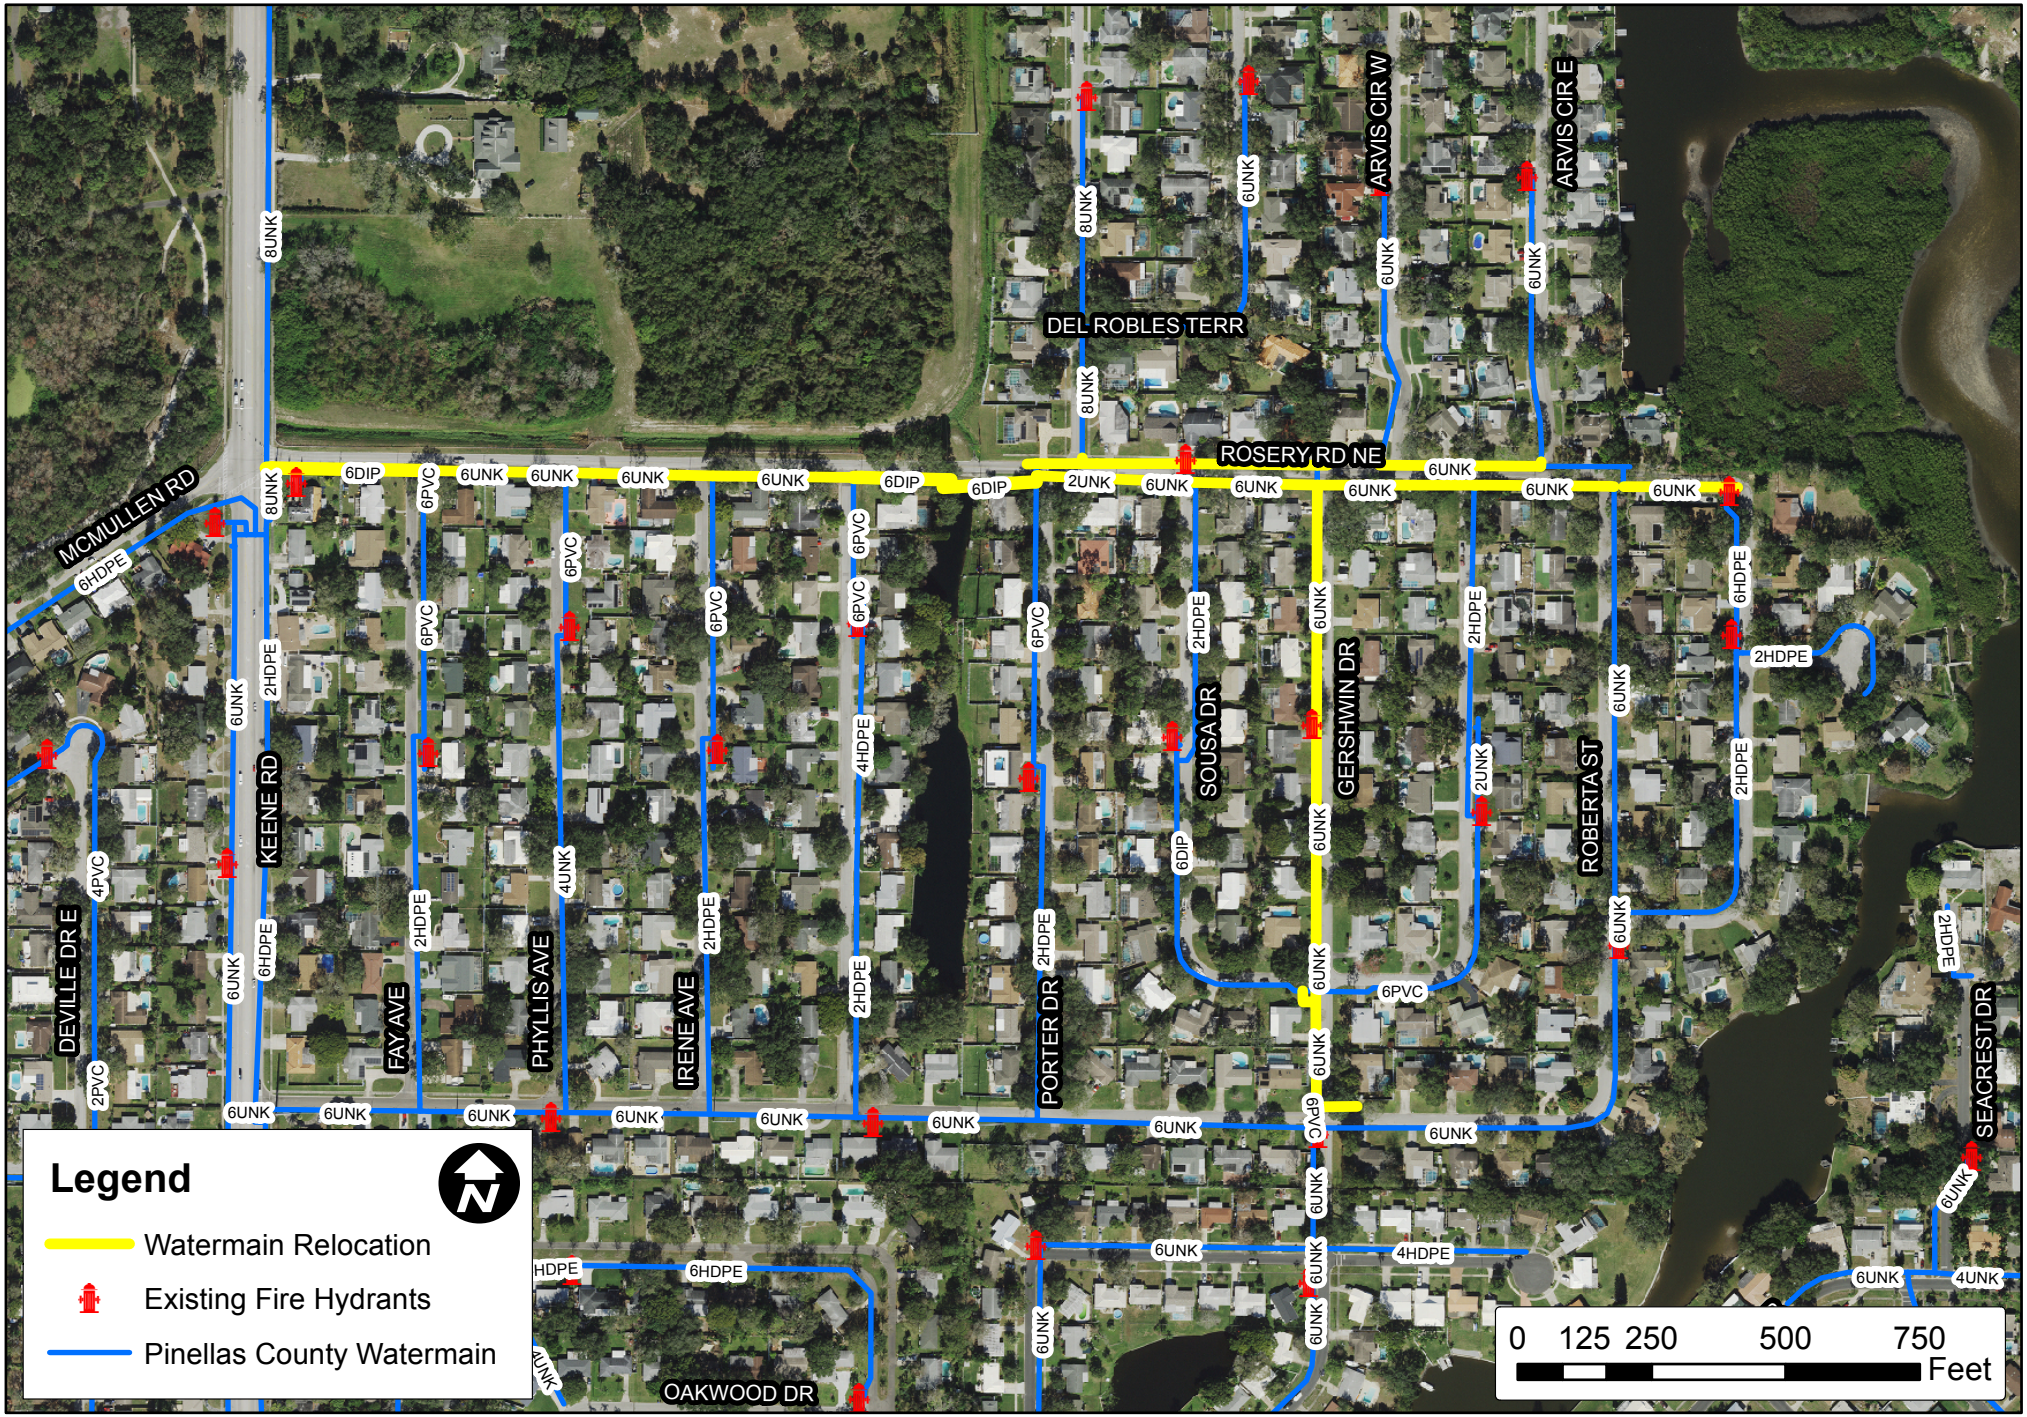

Document Path: Y:\GIS\Projects\E_Rosery_Rd_WM\ExhibitA_ERoseryRd.mxd

Pinellas County

East Rosery Road Watermain Relocation

Exhibit A