Pinellas County Jail Campus

PTV 1503

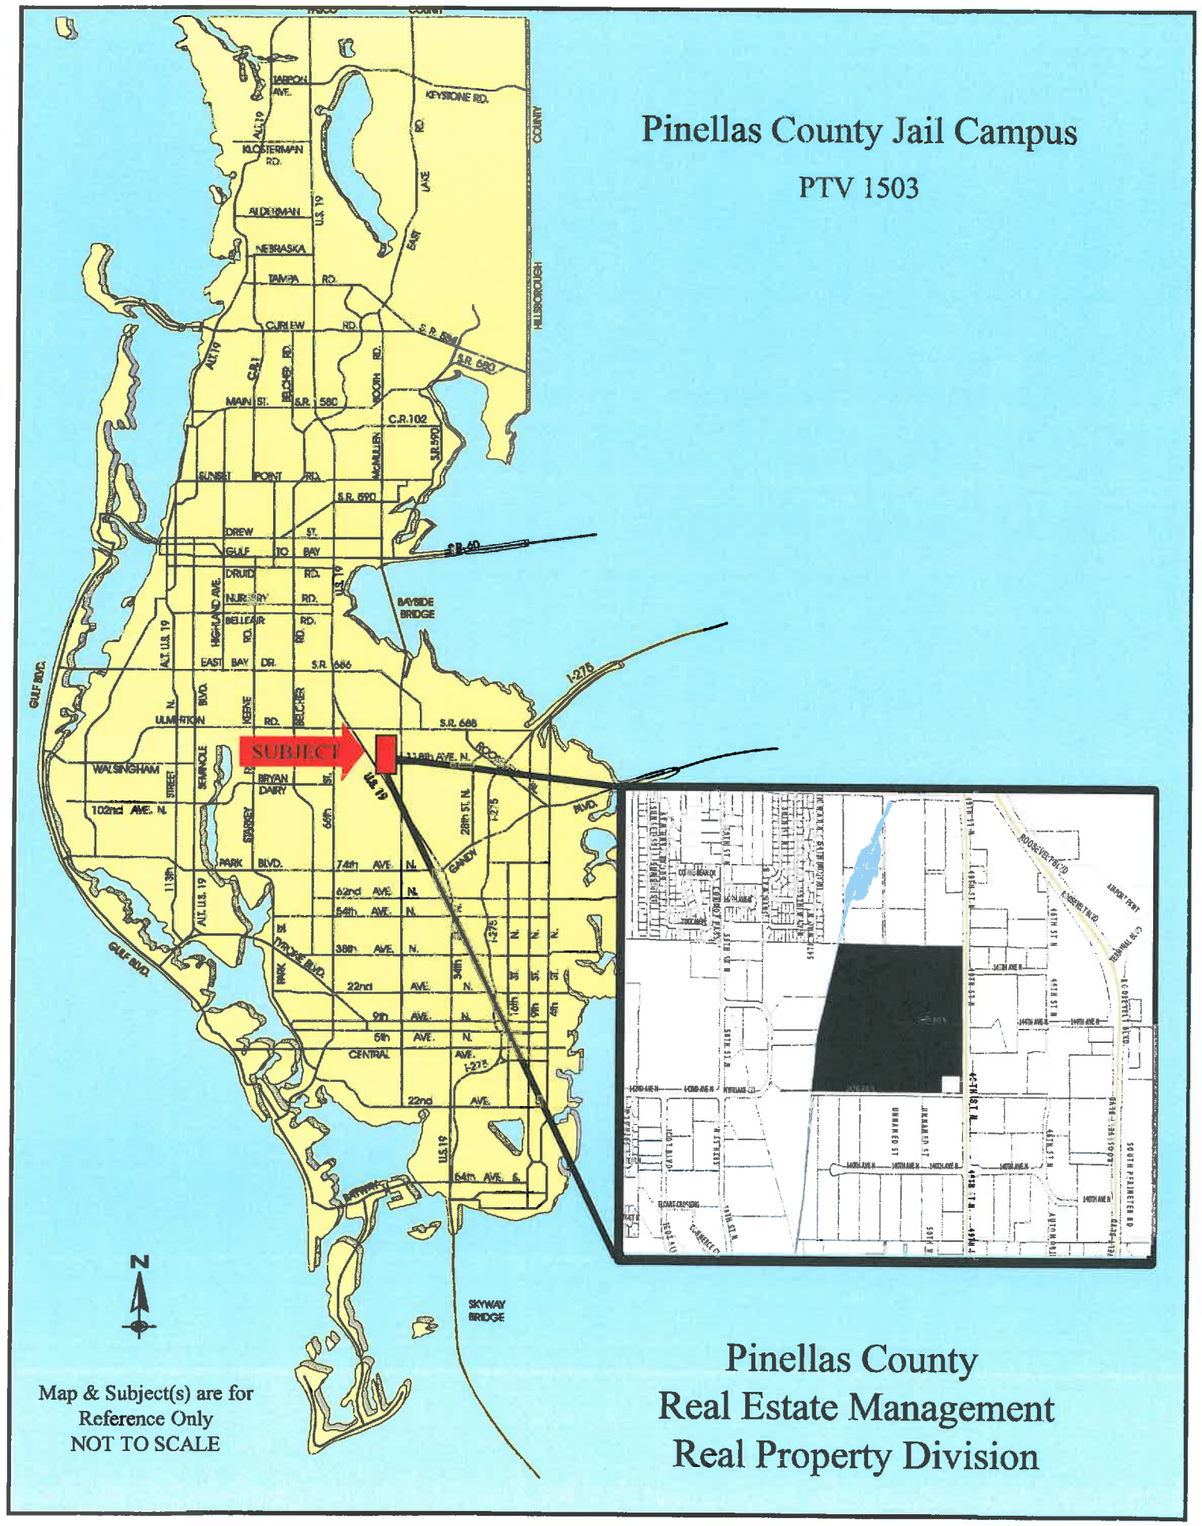

Pinellas County
Real Estate Management
Real Property Division

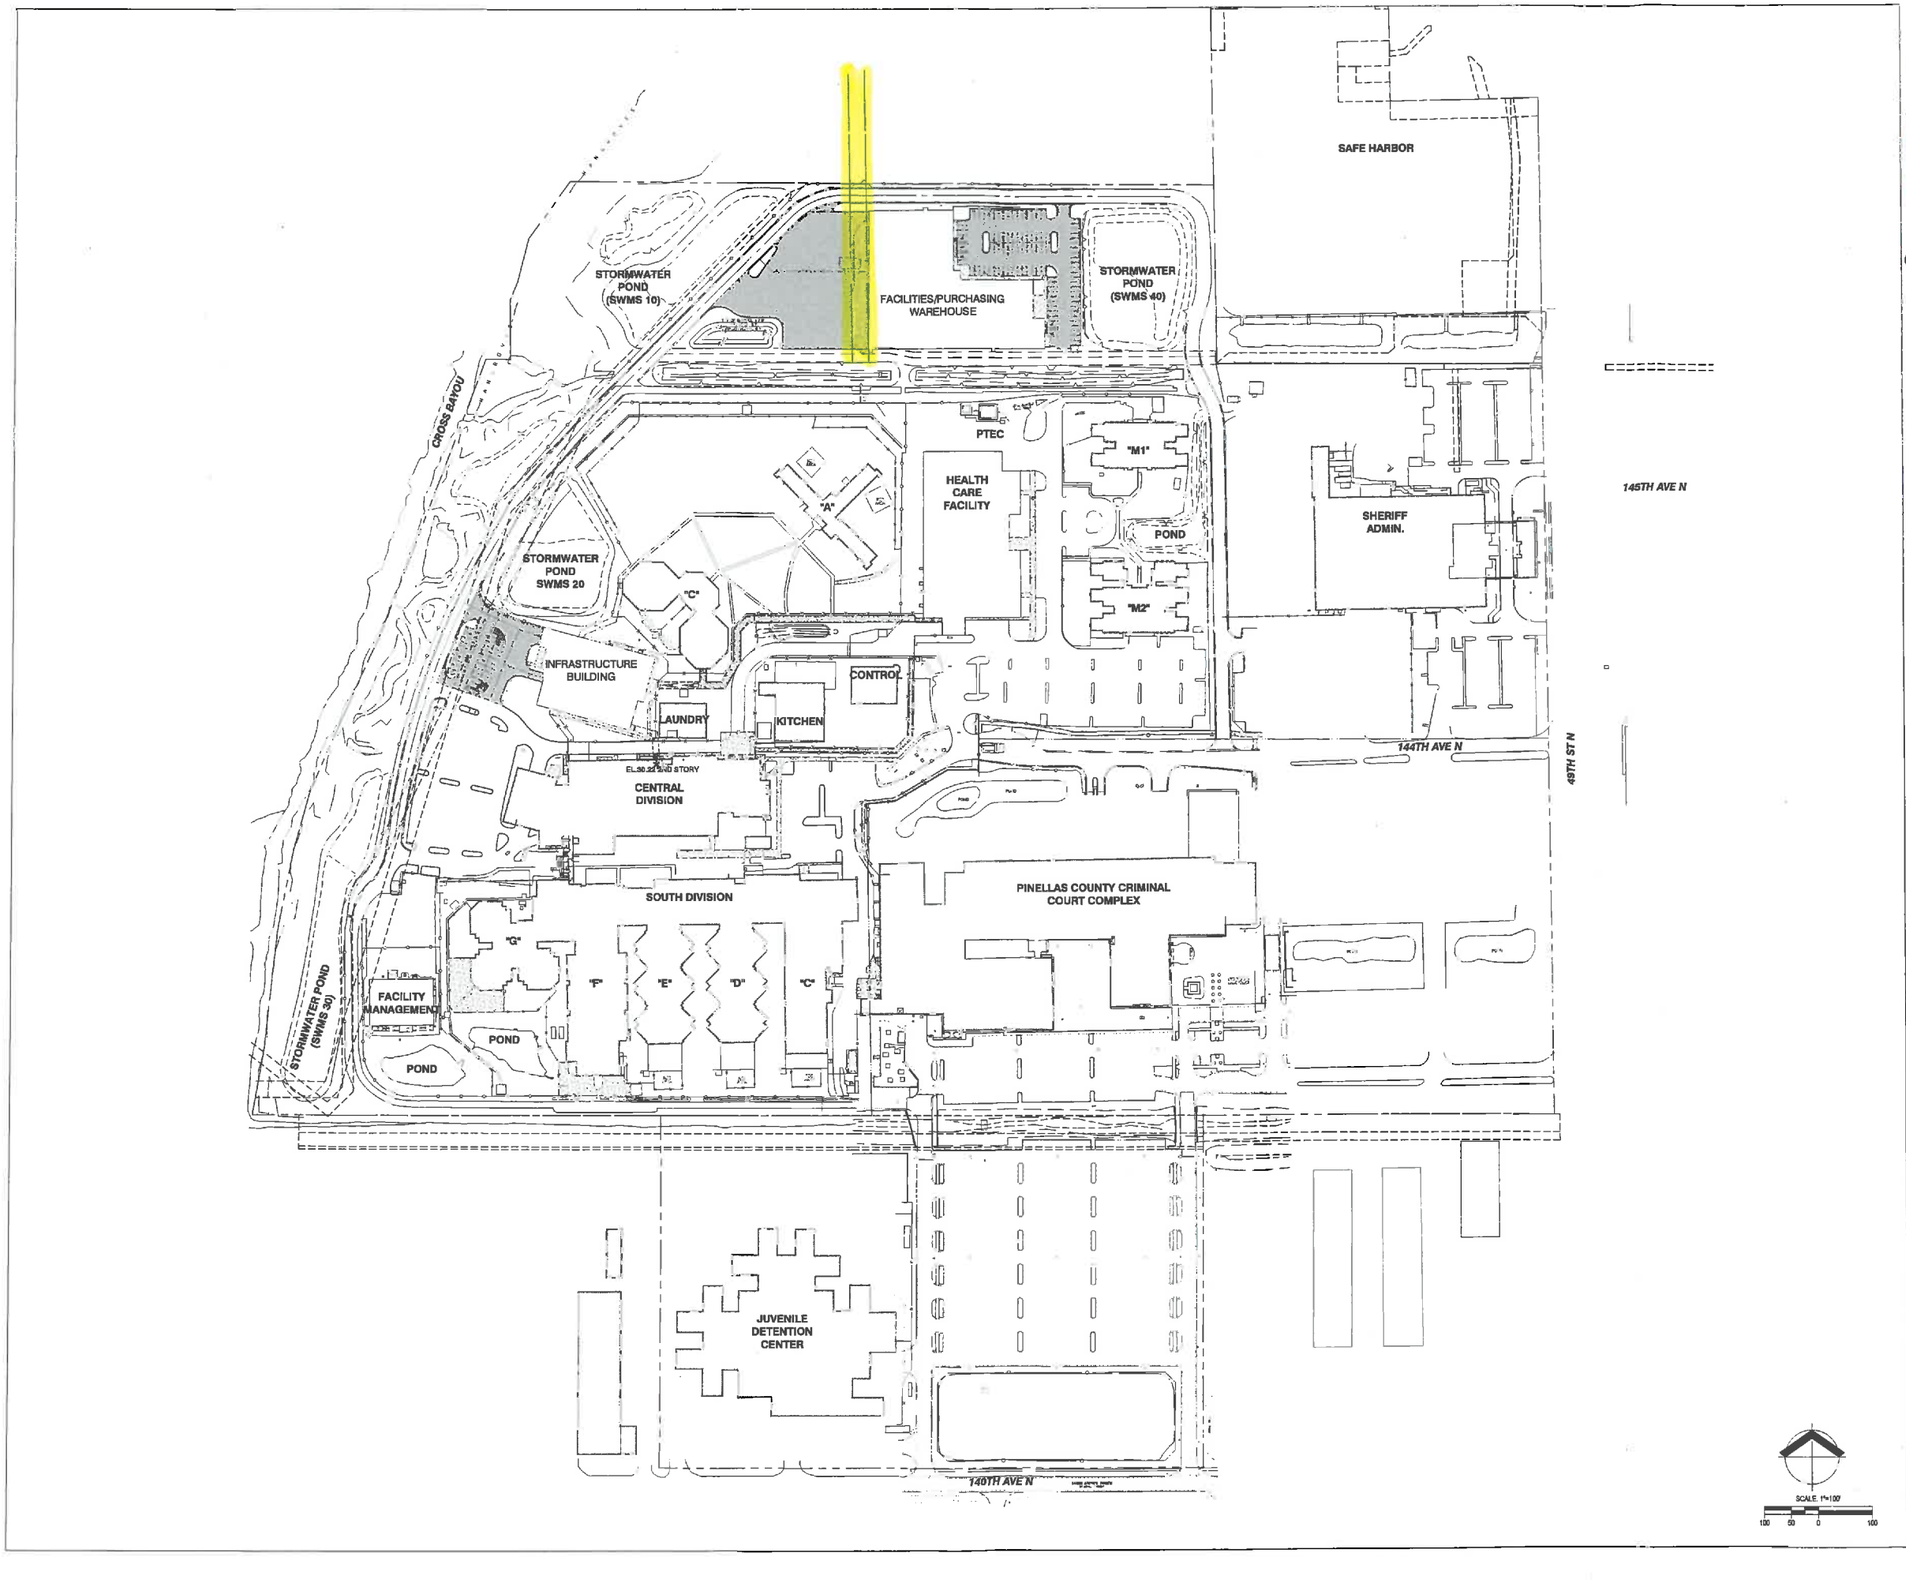

Project Architect:

CGLRICCIGREENE

213 North Upper Street, #130,
Lexington, KY 40507
T: 859.254.5050

Consulting Architect:

MBA

Mason Blau & Associates
4625 E Bay Drive, #228,
Clearwater, FL 33764
T: 727.530.6570

Civil Engineer:

Cardno
Shaping the Future
300 PARK PLACE BLVD, STE 300, CLEARWATER, FL 33759
TEL: (727) 531-3505 (800) 881-8314
www.cardno.com Certificate of Authorization No. 25916

Seal & Signature:

100% DESIGN
DEVELOPMENT SUBMITTAL
SEPTEMBER 09, 2015
NOT FOR CONSTRUCTION

Project Name:

Upgrade Jail Campus
Infrastructure: Phase 1

Owner: Pinellas County

Project Number: 00029-182-00
Project Location:

14400 North 49th Street,
Clearwater, FL 33762

100% Design Development
Issue Date: 09/09/2015

Revisions

No.	Description	Date

Key Plan:

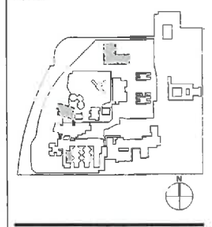

Drawing Title:

MASTER SITE PLAN - ALL CAMPUS

Drawing Number:

C0.300

Drawn by: JDP
Checked by: BLZ
Scale: As Noted
27 May, 2015