PINELLAS COUNTY MAP

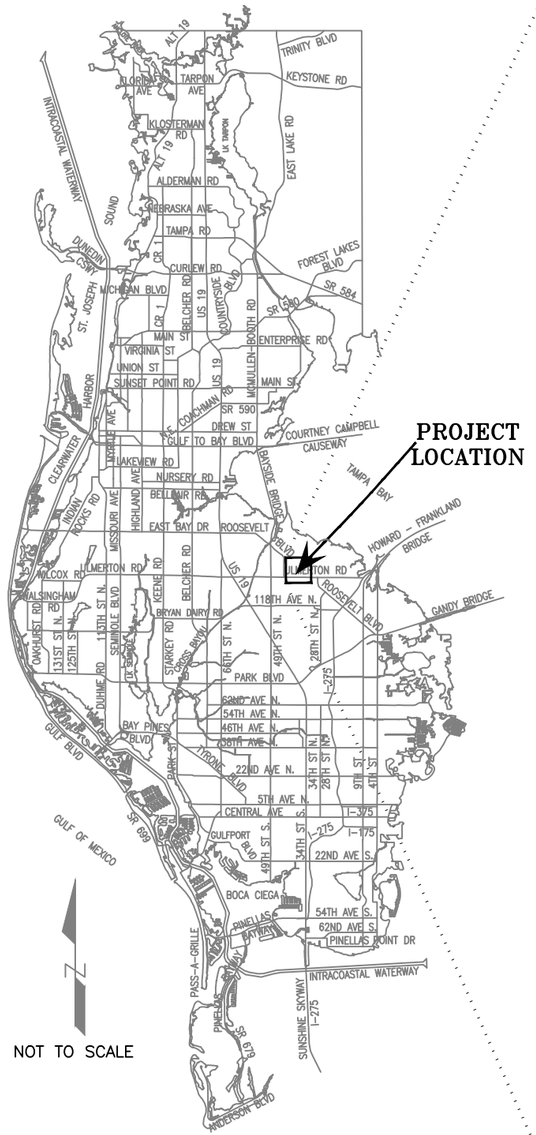

SECTION(S) 3 , TOWNSHIP 30 SOUTH, RANGE 16 EAST

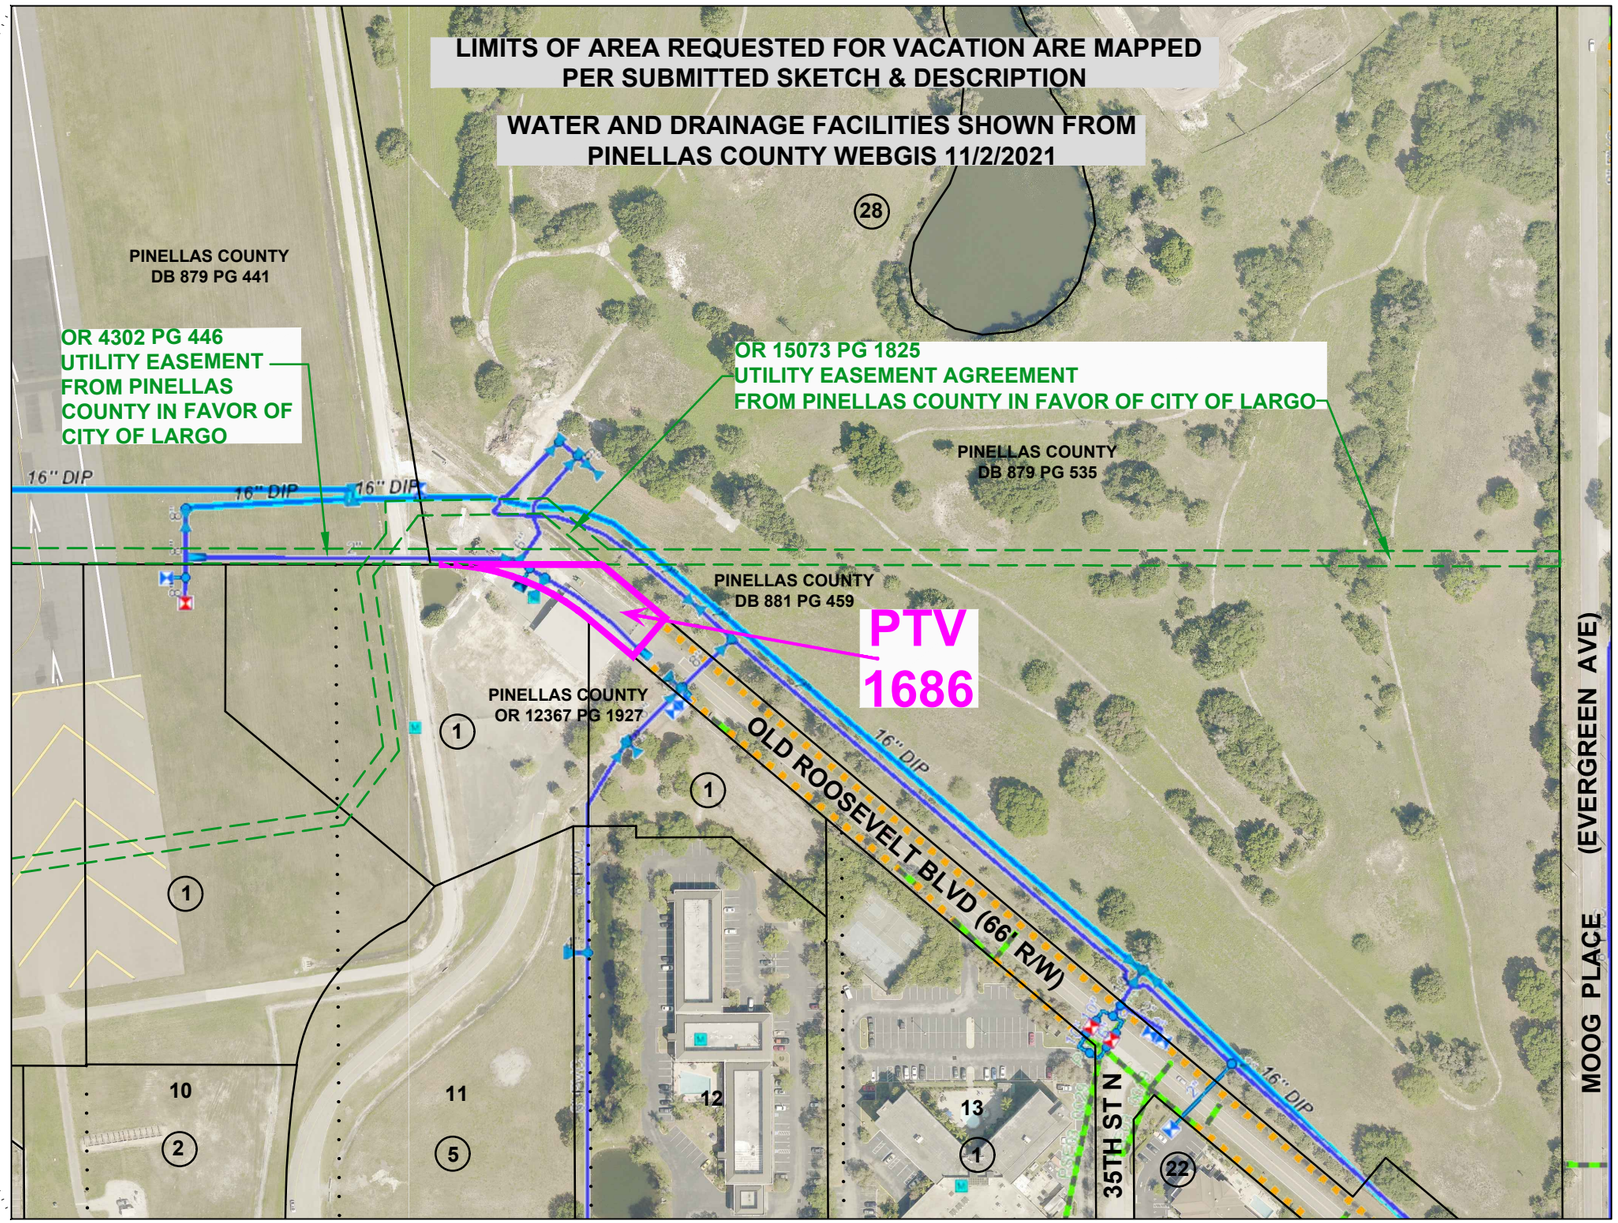

SCALE IN FEET 1"= 200'

SURVEY SECTION	BY	DATE
SURVEYED	.	.
TECHNICIAN	CH	11/21
CHECKED	.	.
SURVEY BOOK NO(S).: .		

PINELLAS COUNTY, FLORIDA
PUBLIC WORKS

SURVEY AND MAPPING DIVISION
22211 U.S. HWY, 19 NORTH
CLEARWATER, FLORIDA 33765-2328
PHONE (727) 464-8904

Pinellas County PUBLIC WORKS

PTV 1686
ACCELA: PTV-21-00011
OLD ROOSEVELT BLVD
WEST OF 35TH STREET

EXHIBIT
NOT A SURVEY

501-1686_exhibit.dwg

DATE: NOVEMBER 2, 2021
PHOTOGRAPHY DATE: 01/21
SURVEY FILE NO.: 501-1686
SHEET 01 OF 01