PINELLAS COUNTY MAP

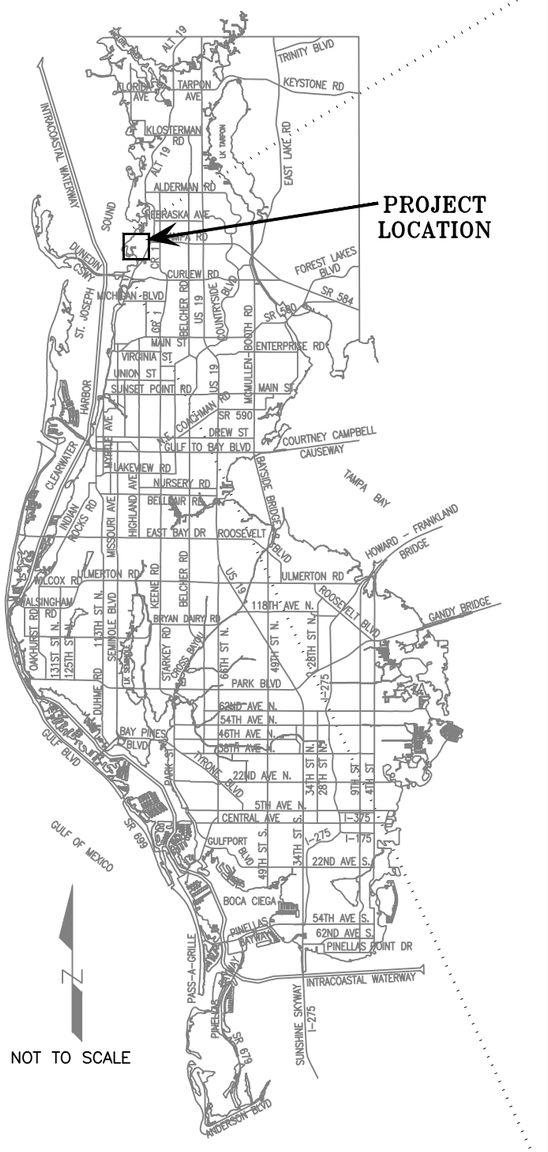

SECTION(S) 11, TOWNSHIP 28 SOUTH, RANGE 15 EAST

EXHIBIT
SKETCH AND DESCRIPTION OF PTV AREA
PROVIDED BY LANDTEC SURVEYING, DATED 11/06/2023

UTILITY AND DRAINAGE FACILITIES SHOWN FROM
PINELLAS COUNTY WEBGIS 11/20/2023

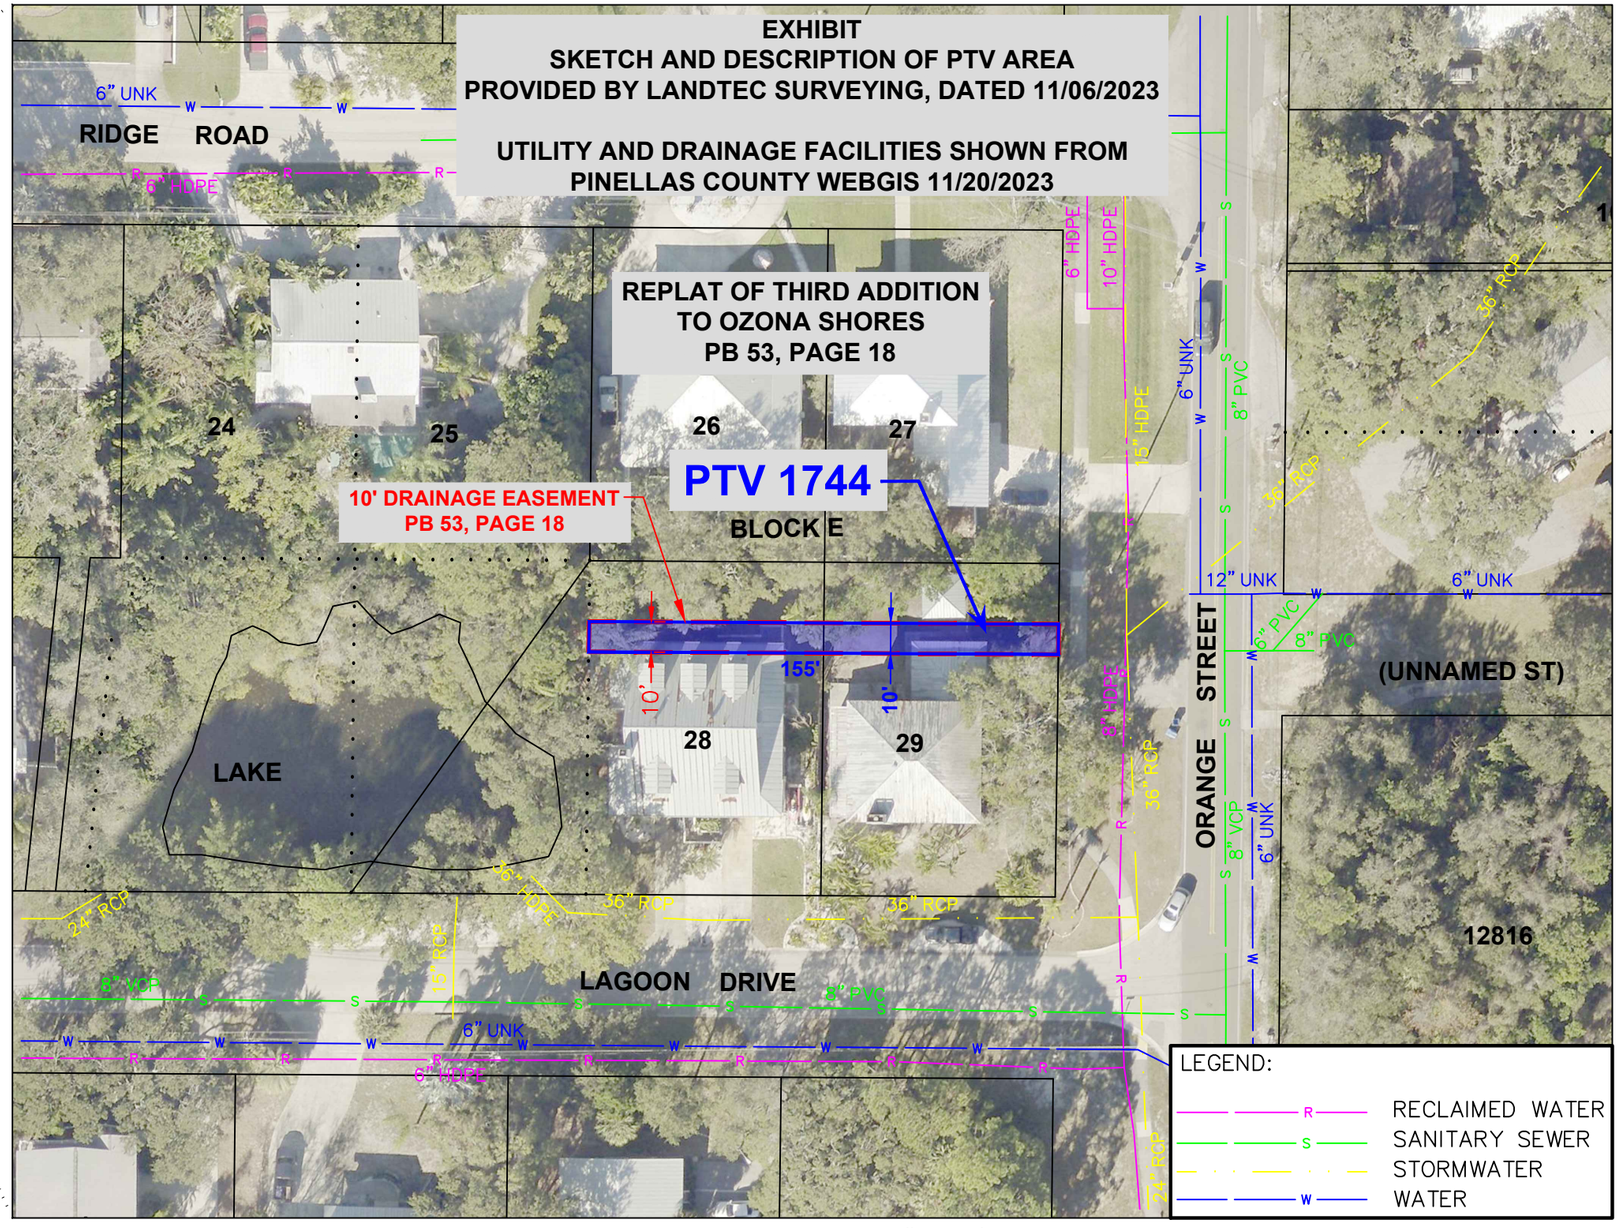

SCALE IN FEET 1"= 50'

SURVEY SECTION	BY	DATE
SURVEYED	.	.
TECHNICIAN	az	11/20
CHECKED	.	.
SURVEY BOOK NO(S).: .		

PINELLAS COUNTY, FLORIDA
PUBLIC WORKS

SURVEY AND MAPPING DIVISION
22211 U.S. HWY, 19 NORTH
CLEARWATER, FLORIDA 33765-2328
PHONE (727) 464-8904

Pinellas County PUBLIC WORKS

PTV 1744
ACCELA: PTV-23-00013
AFTANIS
338 LAGOON DR

EXHIBIT
NOT A SURVEY

PID: 001851B

501_01744_Final_Exhibit.dwg

DATE: 11/20/2023
PHOTOGRAPHY DATE: 01/23
SURVEY FILE NO.: 501_01744
SHEET: 01 of 01

S:\Divisions\Survey\Survey\VACATION_SFN 0501\Case_1744\Dwg\501_01744_Final_Exhibit.dwg, Nov 20, 2023 - 12:43pm