SECTION(S) 09,04, TOWNSHIP 30 SOUTH, RANGE 15 EAST

PINELLAS COUNTY MAP

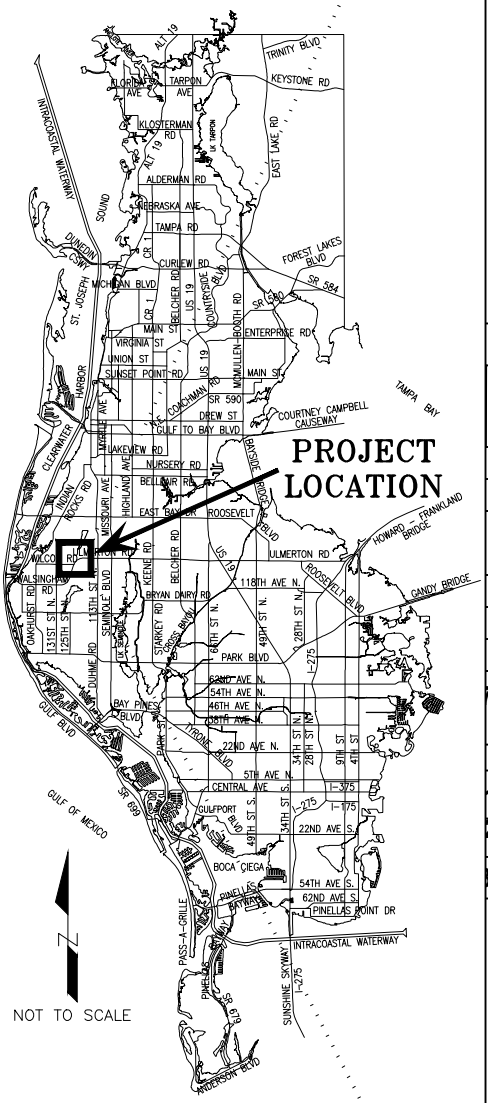

* = Indicates
PARCEL NO. 1 & 3
Parcel ID:
04/30/15/70452/300/2500
includes Adams Circle per O.R. 4719, PG 1833

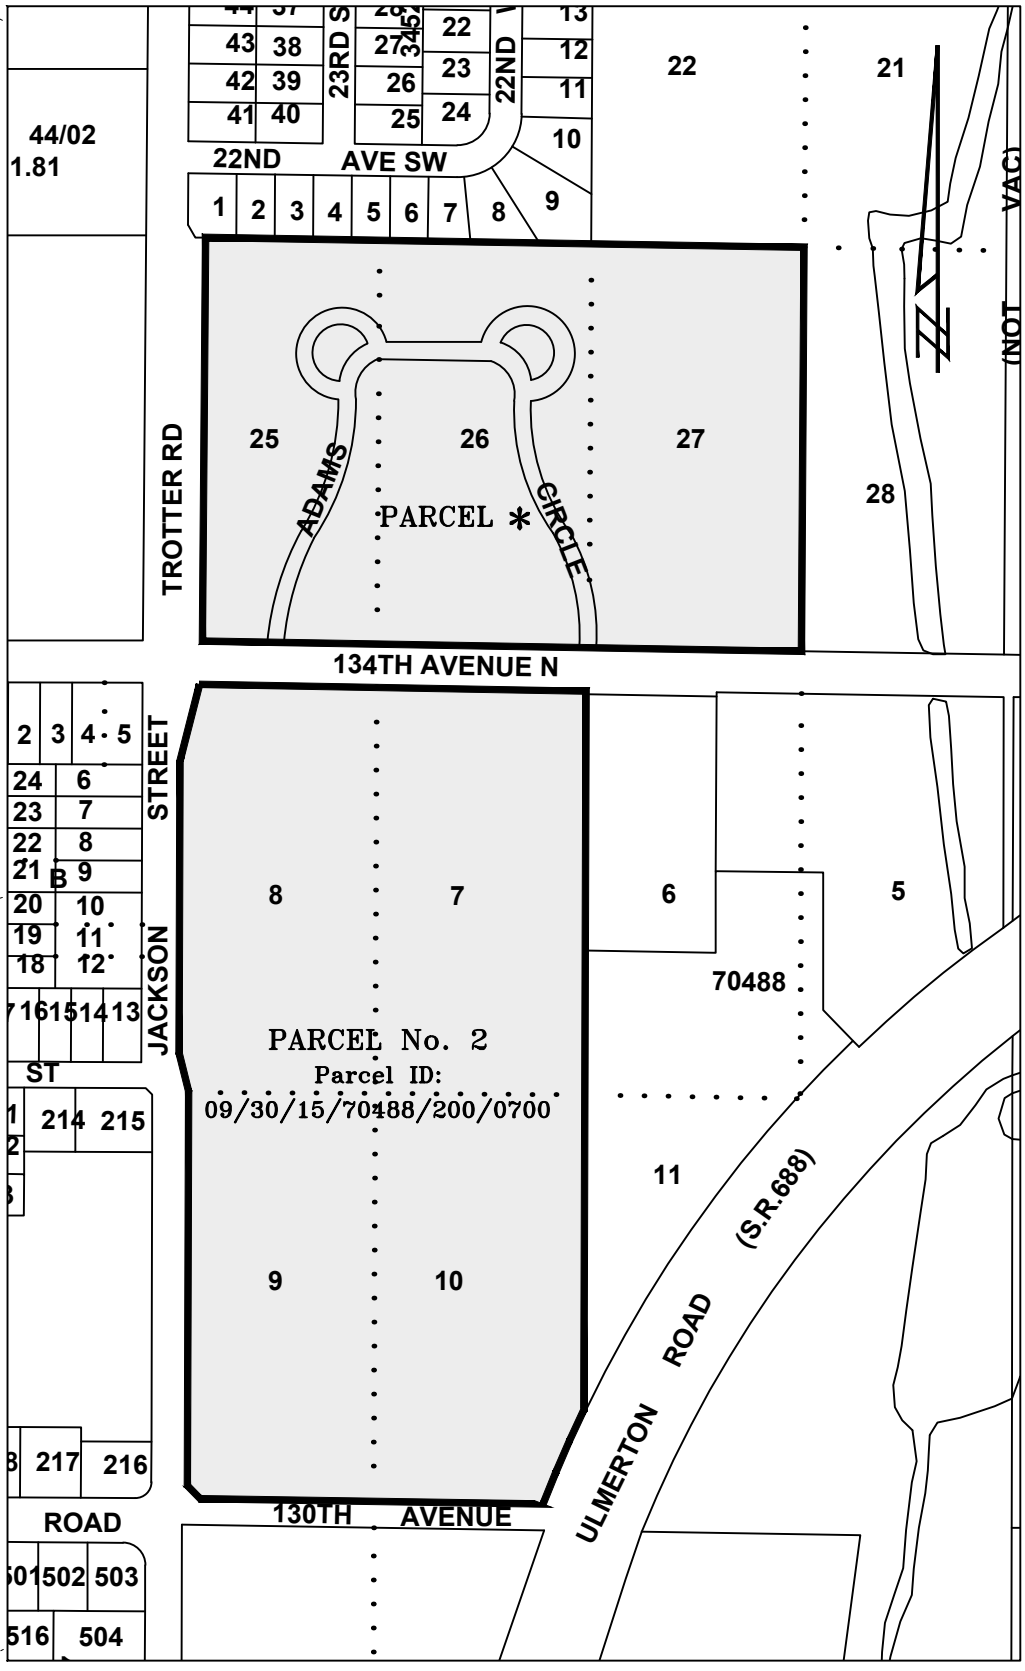

SCALE IN FEET 1"= 300'

Pinellas County PUBLIC WORKS

RAINBOW VILLAGE GREEN REUSE AREA

EXHIBIT A NOT A SURVEY

PID: 001851B

Exhibit 01332_00707.dwg

DATE: 10/30/2024

PHOTOGRAPHY DATE:

SURVEY FILE NO.: 01332_00707

SHEET: 01 of 01

S:\Divisions\Survey\Survey\CUSTOMER_SERVICE_1332\sfn1332_00707\Dwg\Exhibit 01332_00707.dwg, Oct 31, 2024 - 11:10am