Exhibit B

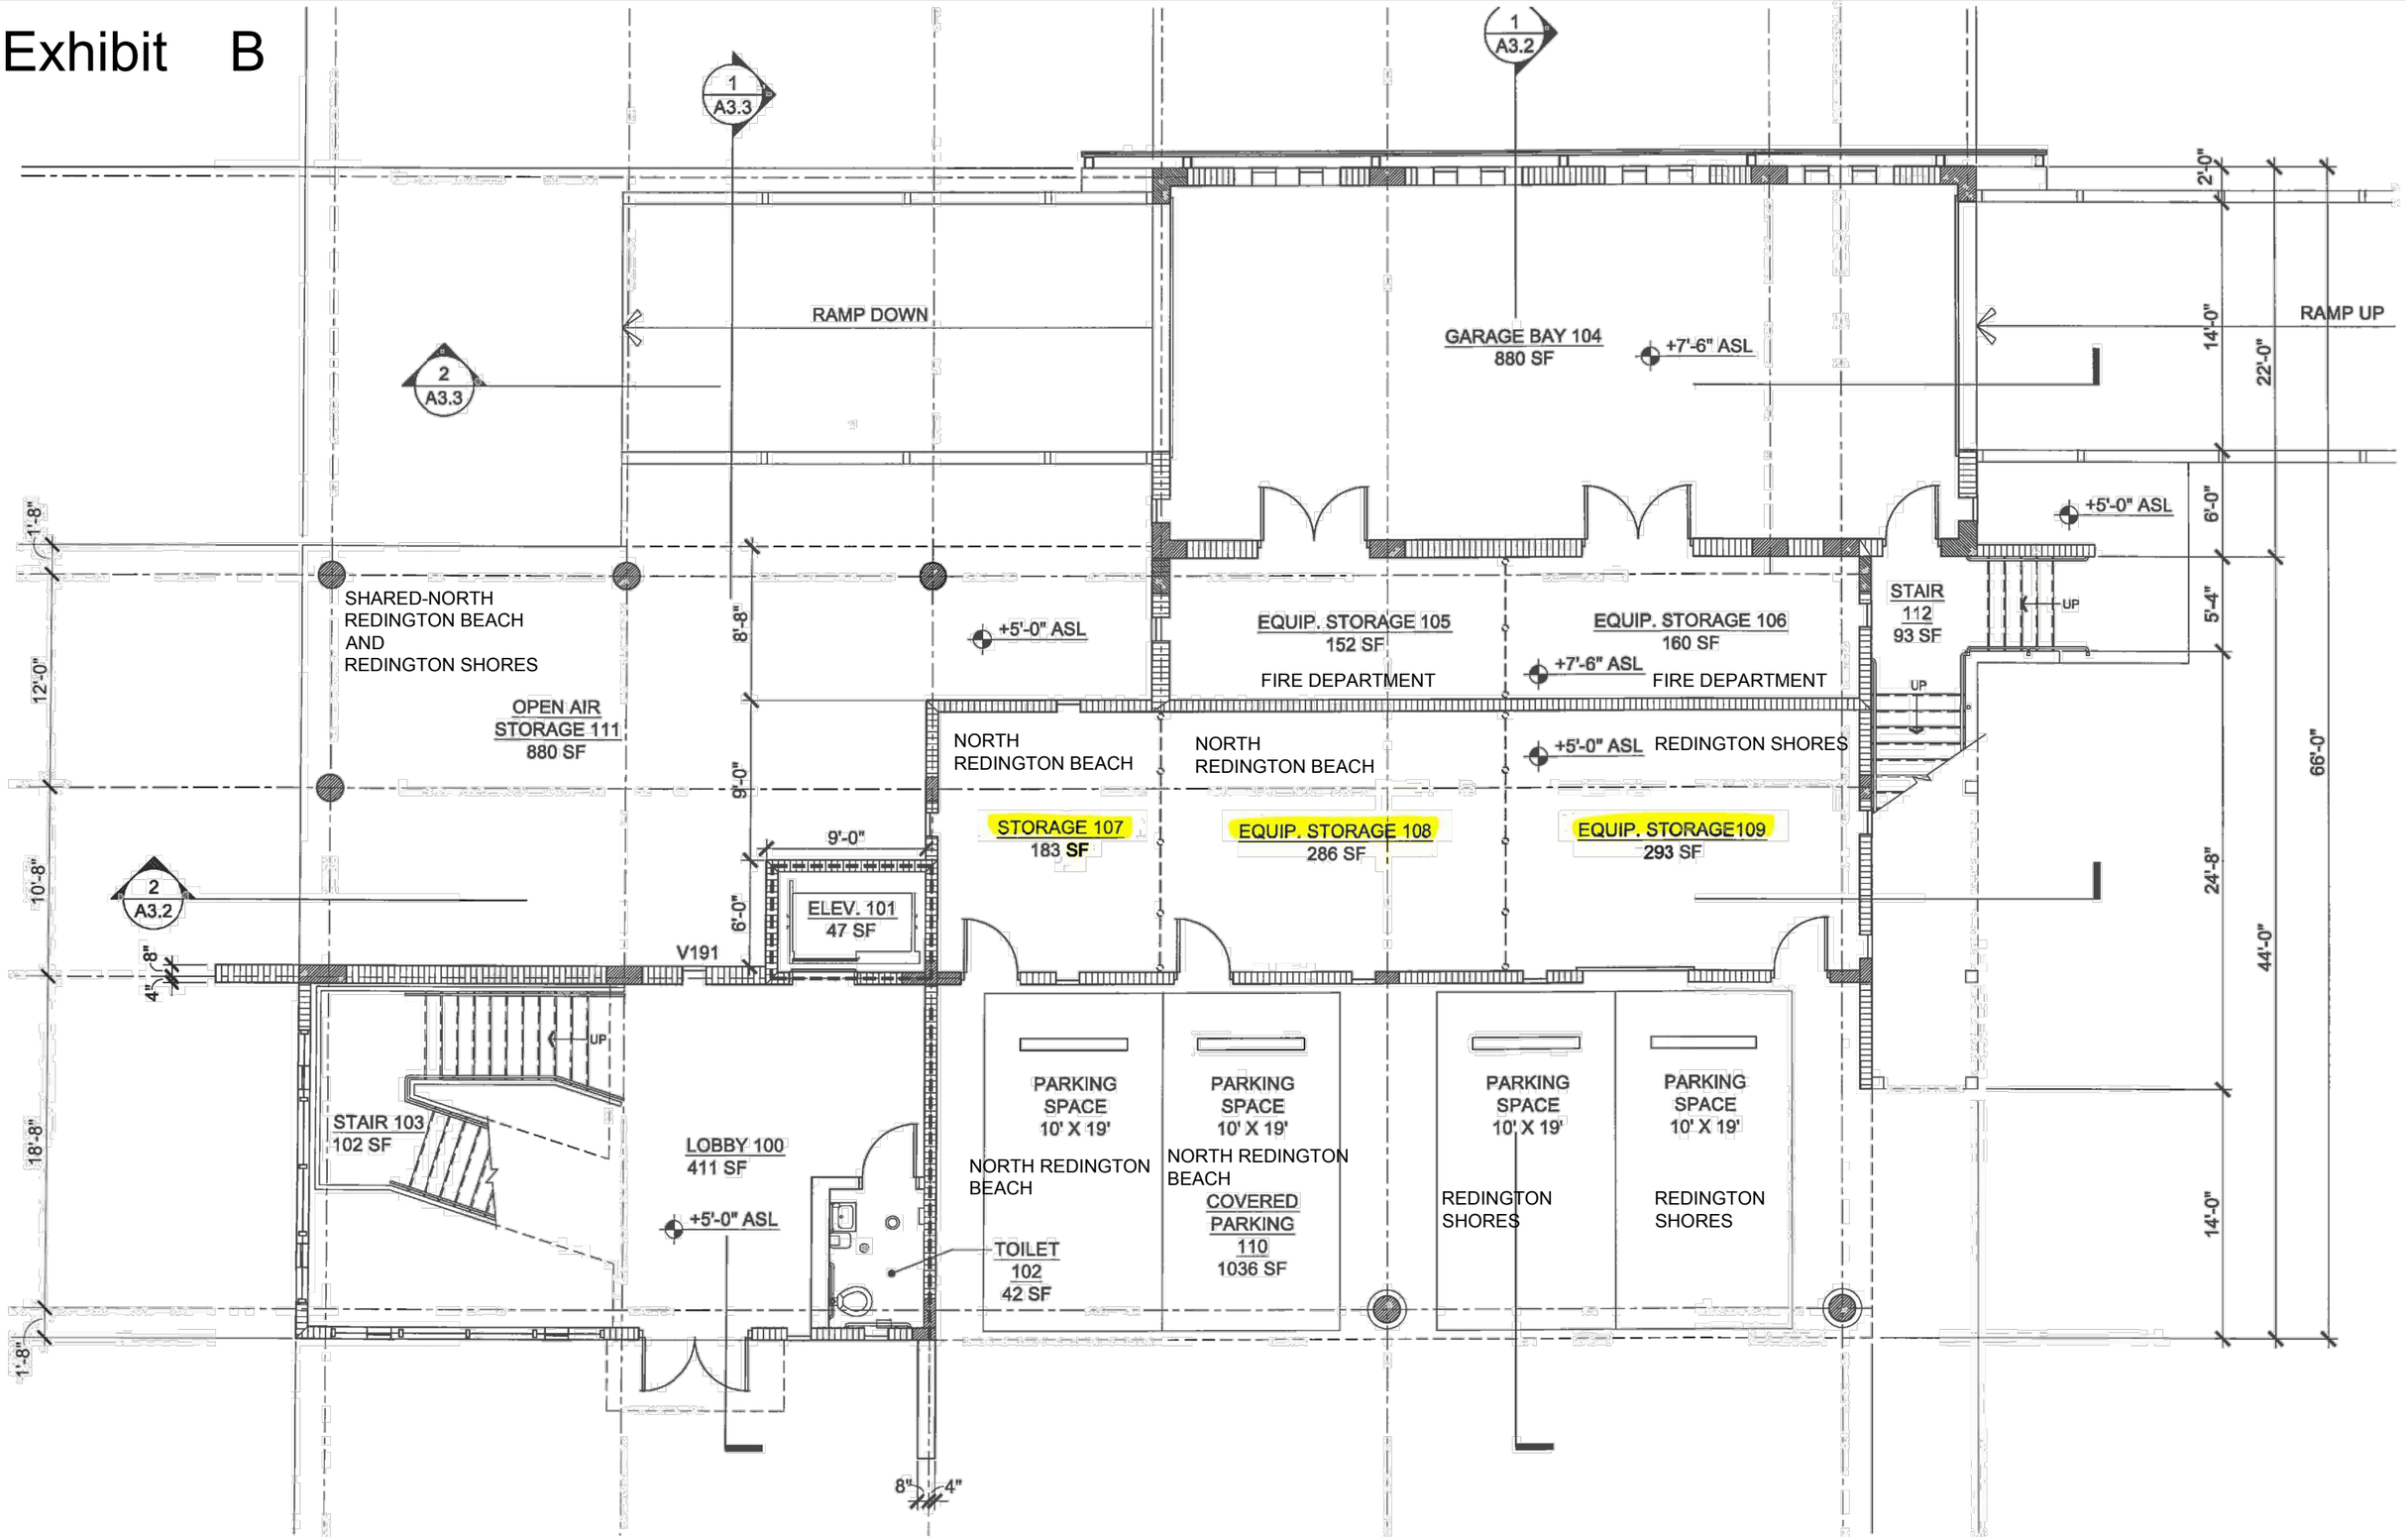
1
A3.3
1
A3.2
2
A3.3
2
A3.2
RAMP DOWN
GARAGE BAY 104
880 SF
+7'-6" ASL
RAMP UP
+5'-0" ASL
SHARED-NORTH
REDINGTON BEACH
AND
REDINGTON SHORES
OPEN AIR
STORAGE 111
880 SF
+5'-0" ASL
EQUIP. STORAGE 105
152 SF
FIRE DEPARTMENT
EQUIP. STORAGE 106
160 SF
+7'-6" ASL
FIRE DEPARTMENT
STAIR
112
93 SF
UP
UP
NORTH
REDINGTON BEACH
NORTH
REDINGTON BEACH
+5'-0" ASL
REDINGTON SHORES
STORAGE 107
183 SF
EQUIP. STORAGE 108
286 SF
EQUIP. STORAGE109
293 SF
9'-0"
ELEV. 101
47 SF
V191
UP
STAIR 103
102 SF
LOBBY 100
411 SF
+5'-0" ASL
PARKING
SPACE
10' X 19'
NORTH REDINGTON
BEACH
PARKING
SPACE
10' X 19'
NORTH REDINGTON
BEACH
COVERED
PARKING
110
1036 SF
PARKING
SPACE
10' X 19'
REDINGTON
SHORES
PARKING
SPACE
10' X 19'
REDINGTON
SHORES
TOILET
102
42 SF
1'-8"
12'-0"
10'-8"
8"
4"
18'-8"
1'-8"
8'-8"
9'-0"
6'-0"
8"
4"
2'-0"
14'-0"
22'-0"
6'-0"
5'-4"
66'-0"
24'-8"
44'-0"
14'-0"